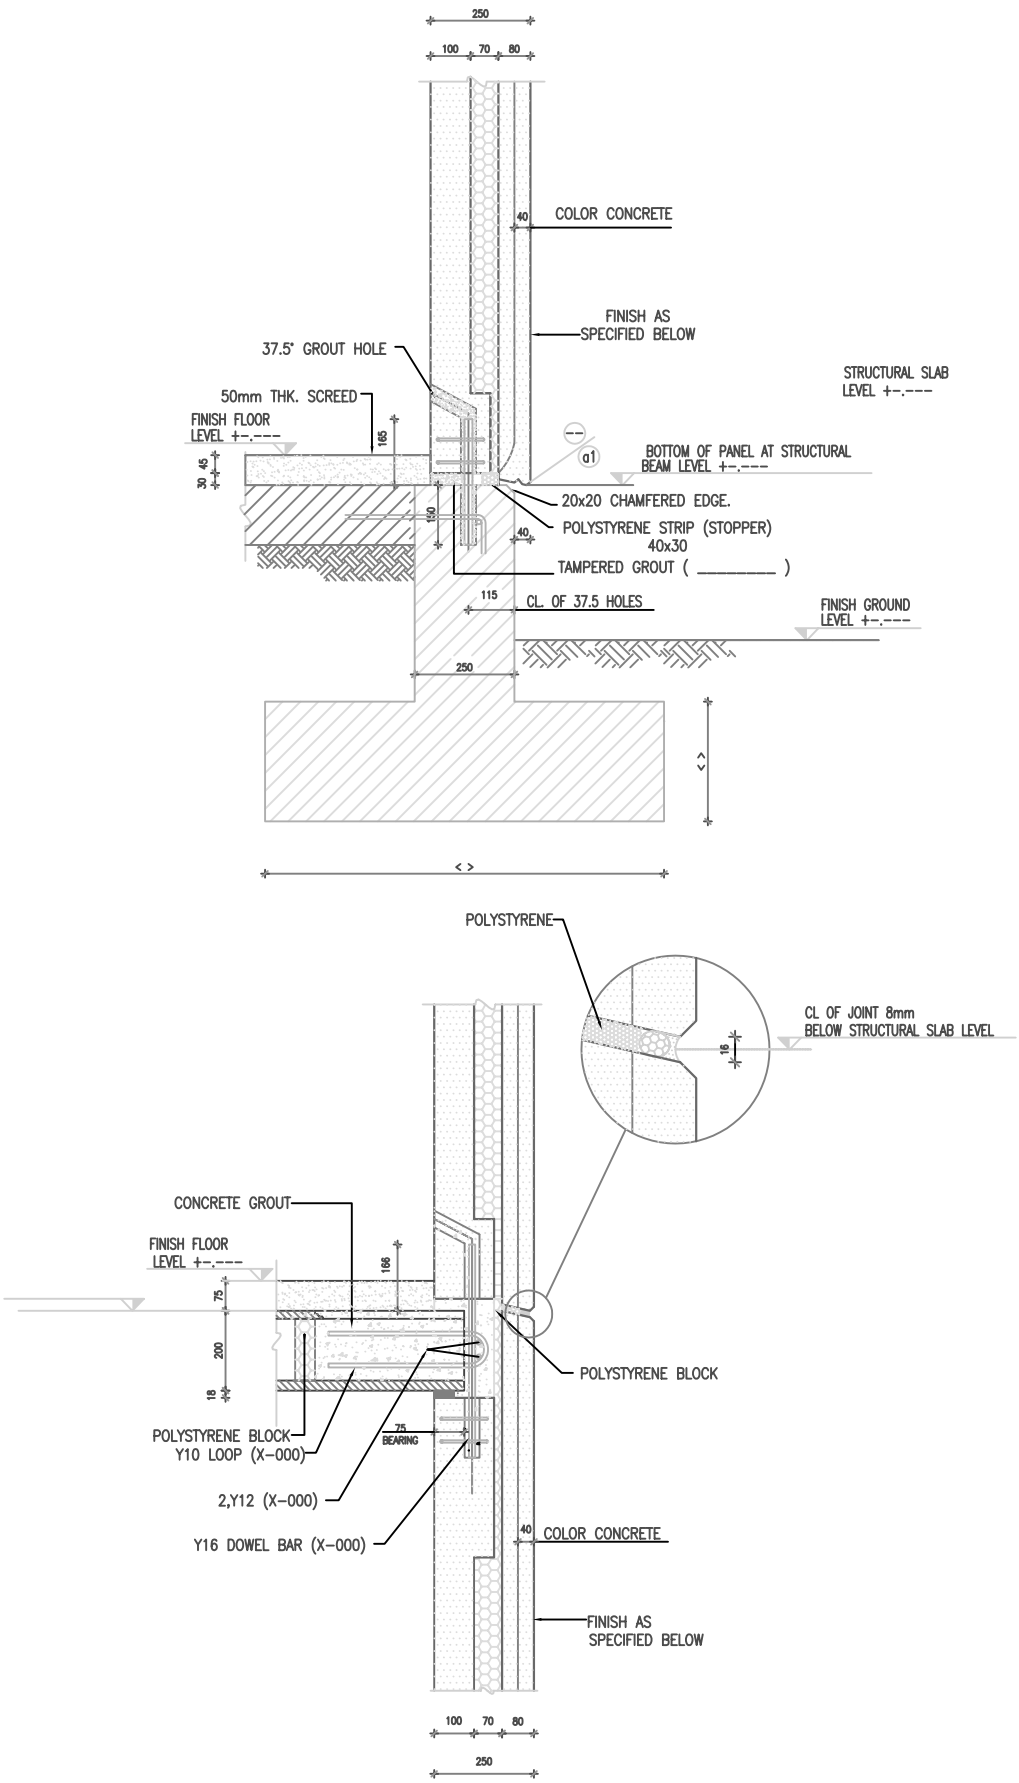
250
100
70
80
40
COLOR CONCRETE
FINISH AS
SPECIFIED BELOW
37.5' GROUT HOLE
STRUCTURAL SLAB
LEVEL +-.---
50mm THK. SCREED
FINISH FLOOR
LEVEL +-.---
165
45
30
d1
BOTTOM OF PANEL AT STRUCTURAL
BEAM LEVEL +-.---
20x20 CHAMFERED EDGE.
150
40
POLYSTYRENE STRIP (STOPPER)
40x30
TAMPERED GROUT (_____)
115
CL. OF 37.5 HOLES
FINISH GROUND
LEVEL +-.---
250
< >
< >
POLYSTYRENE
CL OF JOINT 8mm
BELOW STRUCTURAL SLAB LEVEL
16
CONCRETE GROUT
FINISH FLOOR
LEVEL +-.---
166
75
200
18
POLYSTYRENE BLOCK
75
BEARING
POLYSTYRENE BLOCK
Y10 LOOP (X-000)
2,Y12 (X-000)
Y16 DOWEL BAR (X-000)
40
COLOR CONCRETE
FINISH AS
SPECIFIED BELOW
100
70
80
250

TYPE. PP.1